SAMPLE DRAWING

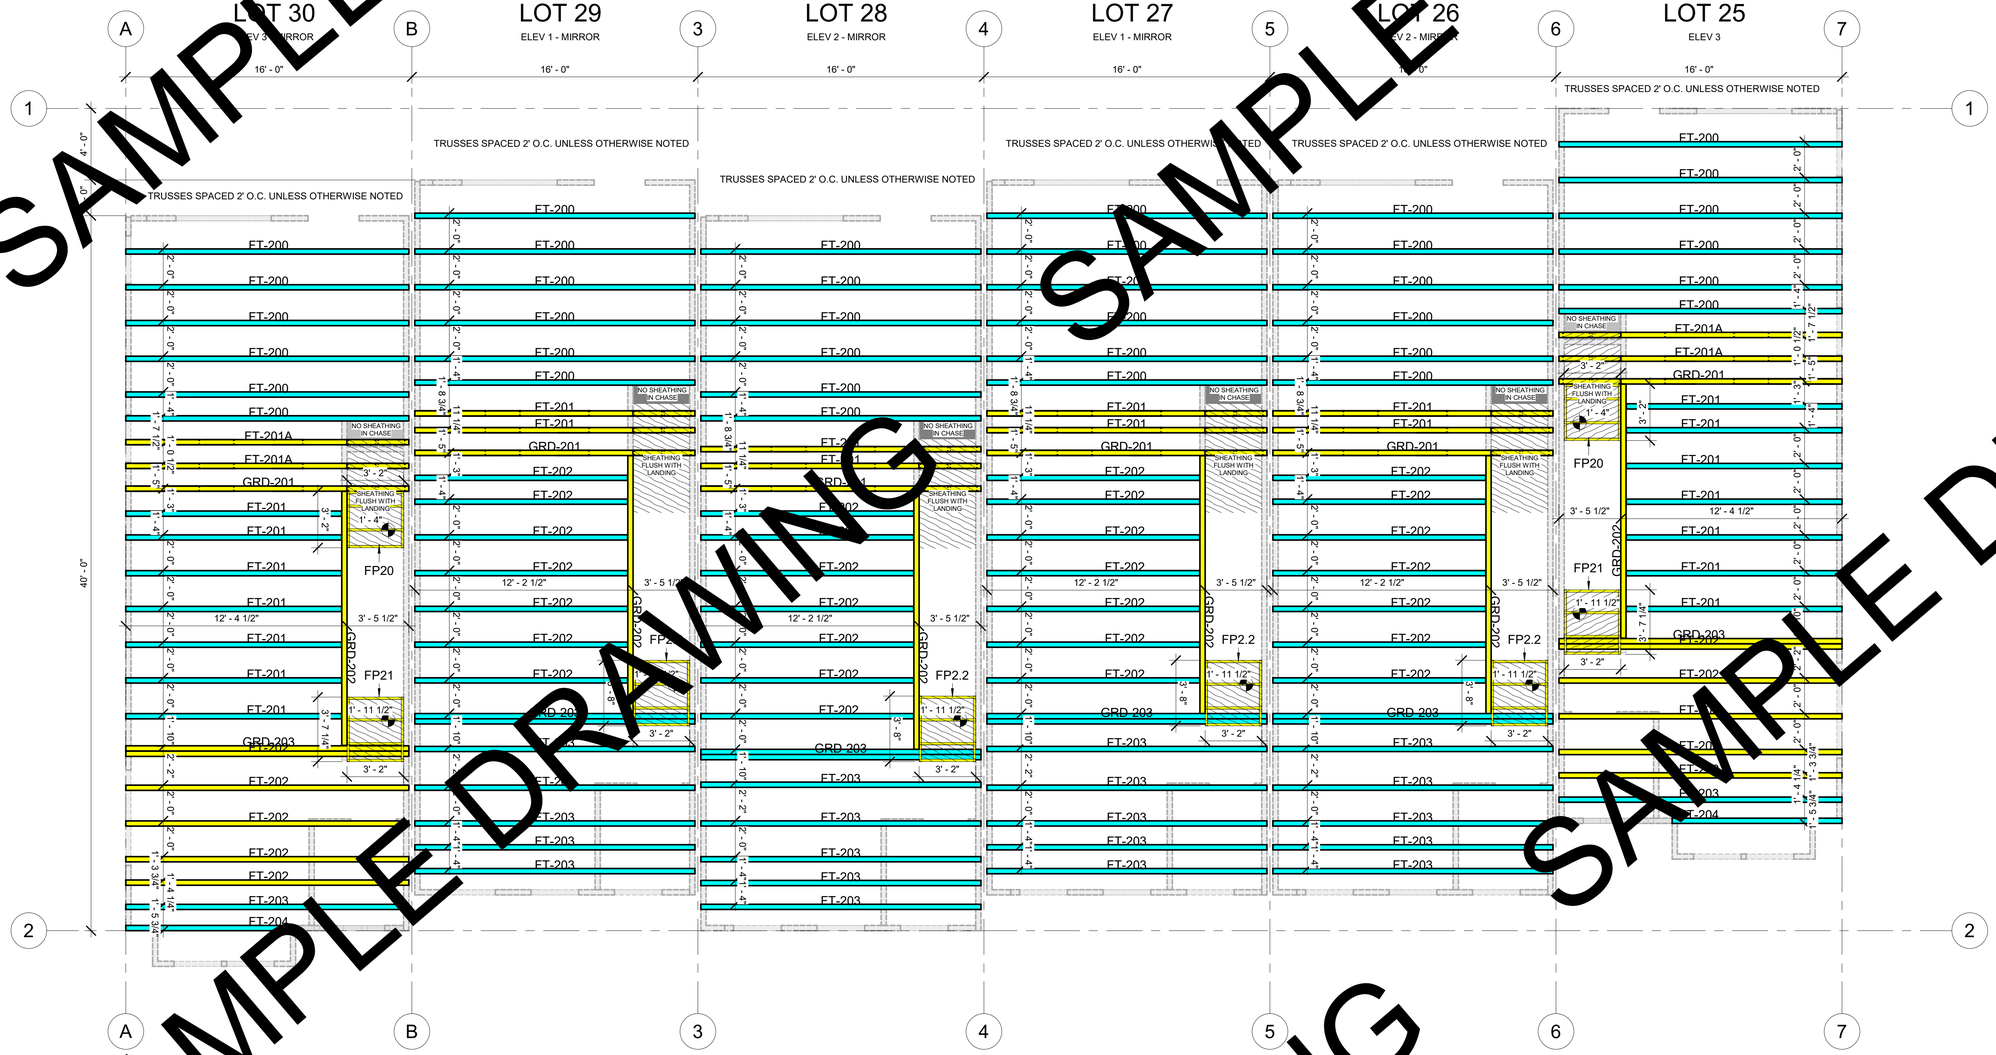

1 2.1 - FLOOR TRUSS LAYOUT
1/4" = 1'-0"

SYNERGY STEEL

Synergy Steel
1312 Camp Creek Road
Lancaster, SC 29270
www.synergysteelcorp.com
1-888-274-9004

Project Name

Client Name

Project Address

Owner

Builder

Manufacturer

Structural Engineer

Architect

Revisions

No.	Date	Description

Seal / Signature

Project number

Date

Scale @ Arch D - 24x36
1/4" = 1'-0"

Sheet Name
2.1 - FLOOR TRUSS LAYOUT PLAN

S401